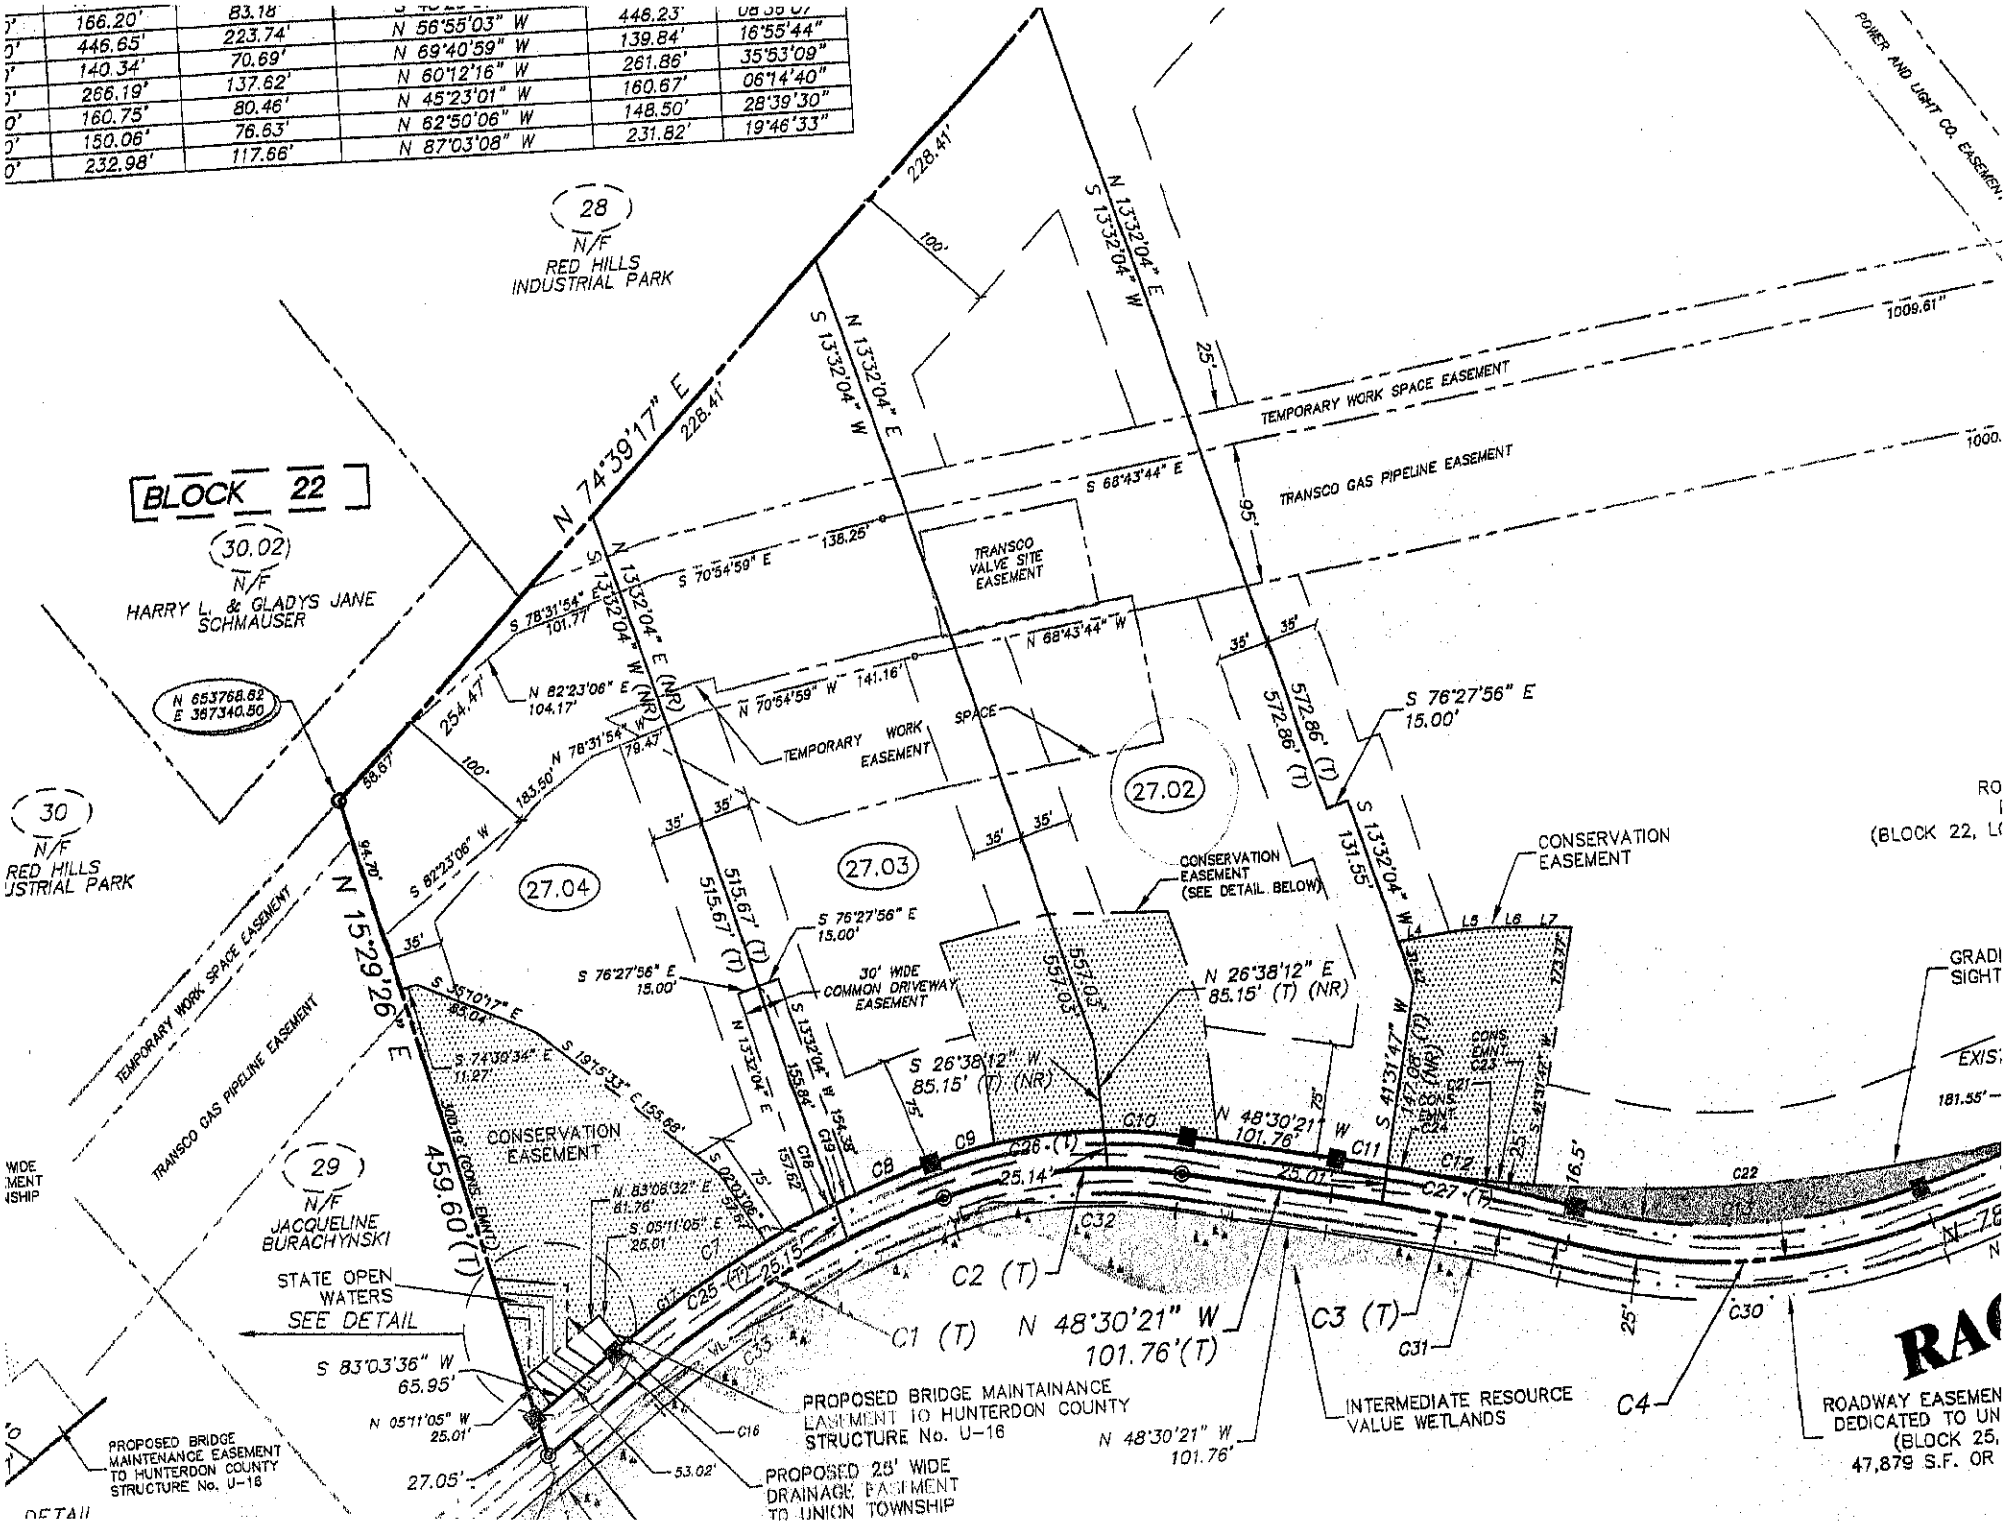
166.20' 83.18' N 56°55'03" W 446.23' 08°36'07"
446.65' 223.74' N 69°40'59" W 139.84' 16°55'44"
140.34' 70.69' N 60°12'16" W 261.86' 35°53'09"
266.19' 137.62' N 45°23'01" W 160.67' 06°14'40"
160.75' 80.46' N 62°50'06" W 148.50' 28°39'30"
150.06' 76.63' N 87°03'08" W 231.82' 19°46'33"
28
N/F
RED HILLS INDUSTRIAL PARK
BLOCK 22
30.02
N/F
HARRY L. & GLADYS JANE SCHMAUSER
30
N/F
RED HILLS INDUSTRIAL PARK
29
N/F
JACQUELINE BURACHYNSKI
N 74°39'17" E 228.41'
S 13°32'04" W
N 13°32'04" E
N 653768.82 E 387340.80
S 78°31'54" E 101.77'
N 82°23'06" E 104.17'
254.47'
100'
58.67'
183.50'
N 78°31'54" W
79.47'
S 82°23'06" W
94.76'
N 15°29'26" E
459.60' (T)
S 70°54'59" E
138.25'
N 68°43'44" W
N 70°54'59" W 141.16'
TEMPORARY WORK SPACE EASEMENT
TRANSCO GAS PIPELINE EASEMENT
TRANSCO VALVE SITE EASEMENT
TEMPORARY WORK EASEMENT
SPACE
35'
95'
25'
1009.61'
1000.
572.86' (T)
S 76°27'56" E 15.00'
S 13°32'04" W 131.55'
27.02
27.03
27.04
515.67' (T)
30' WIDE COMMON DRIVEWAY EASEMENT
CONSERVATION EASEMENT
(SEE DETAIL BELOW)
N 26°38'12" E 85.15' (T) (NR)
S 26°38'12" W 85.15' (T) (NR)
557.03'
N 48°30'21" W 101.76'
S 41°31'47" W 147.08' (T) (NR)
CONS. EASMT.
C1 (T) N 48°30'21" W 101.76'(T)
C2 (T)
C3 (T)
C4
C25 (T)
C26 (T)
C27 (T)
25.14'
25.01'
25.15'
16.5'
L4 L5 L6 L7
S 35°10'17" E 83.04'
S 74°38'34" E 11.27'
S 19°15'32" E 155.66'
300.18' CONS. EASMT.
CONSERVATION EASEMENT
N 83°08'32" E 81.76'
S 05°11'05" E 25.01'
S 83°03'36" W 65.95'
N 05°11'05" W 25.01'
27.05'
53.02'
STATE OPEN WATERS
SEE DETAIL
PROPOSED BRIDGE MAINTAINANCE EASEMENT TO HUNTERDON COUNTY STRUCTURE No. U-16
PROPOSED 25' WIDE DRAINAGE EASEMENT TO UNION TOWNSHIP
INTERMEDIATE RESOURCE VALUE WETLANDS
ROADWAY EASEMEN
DEDICATED TO UN
(BLOCK 25,
47,879 S.F. OR
(BLOCK 22, L
GRADI
SIGHT
EXIS
181.55'
POWER AND LIGHT CO. EASEMENT