REVISIONS		
DATE	NAME	LIC. NO.
DEC. 2015	CARL M. HERRMAN	42271

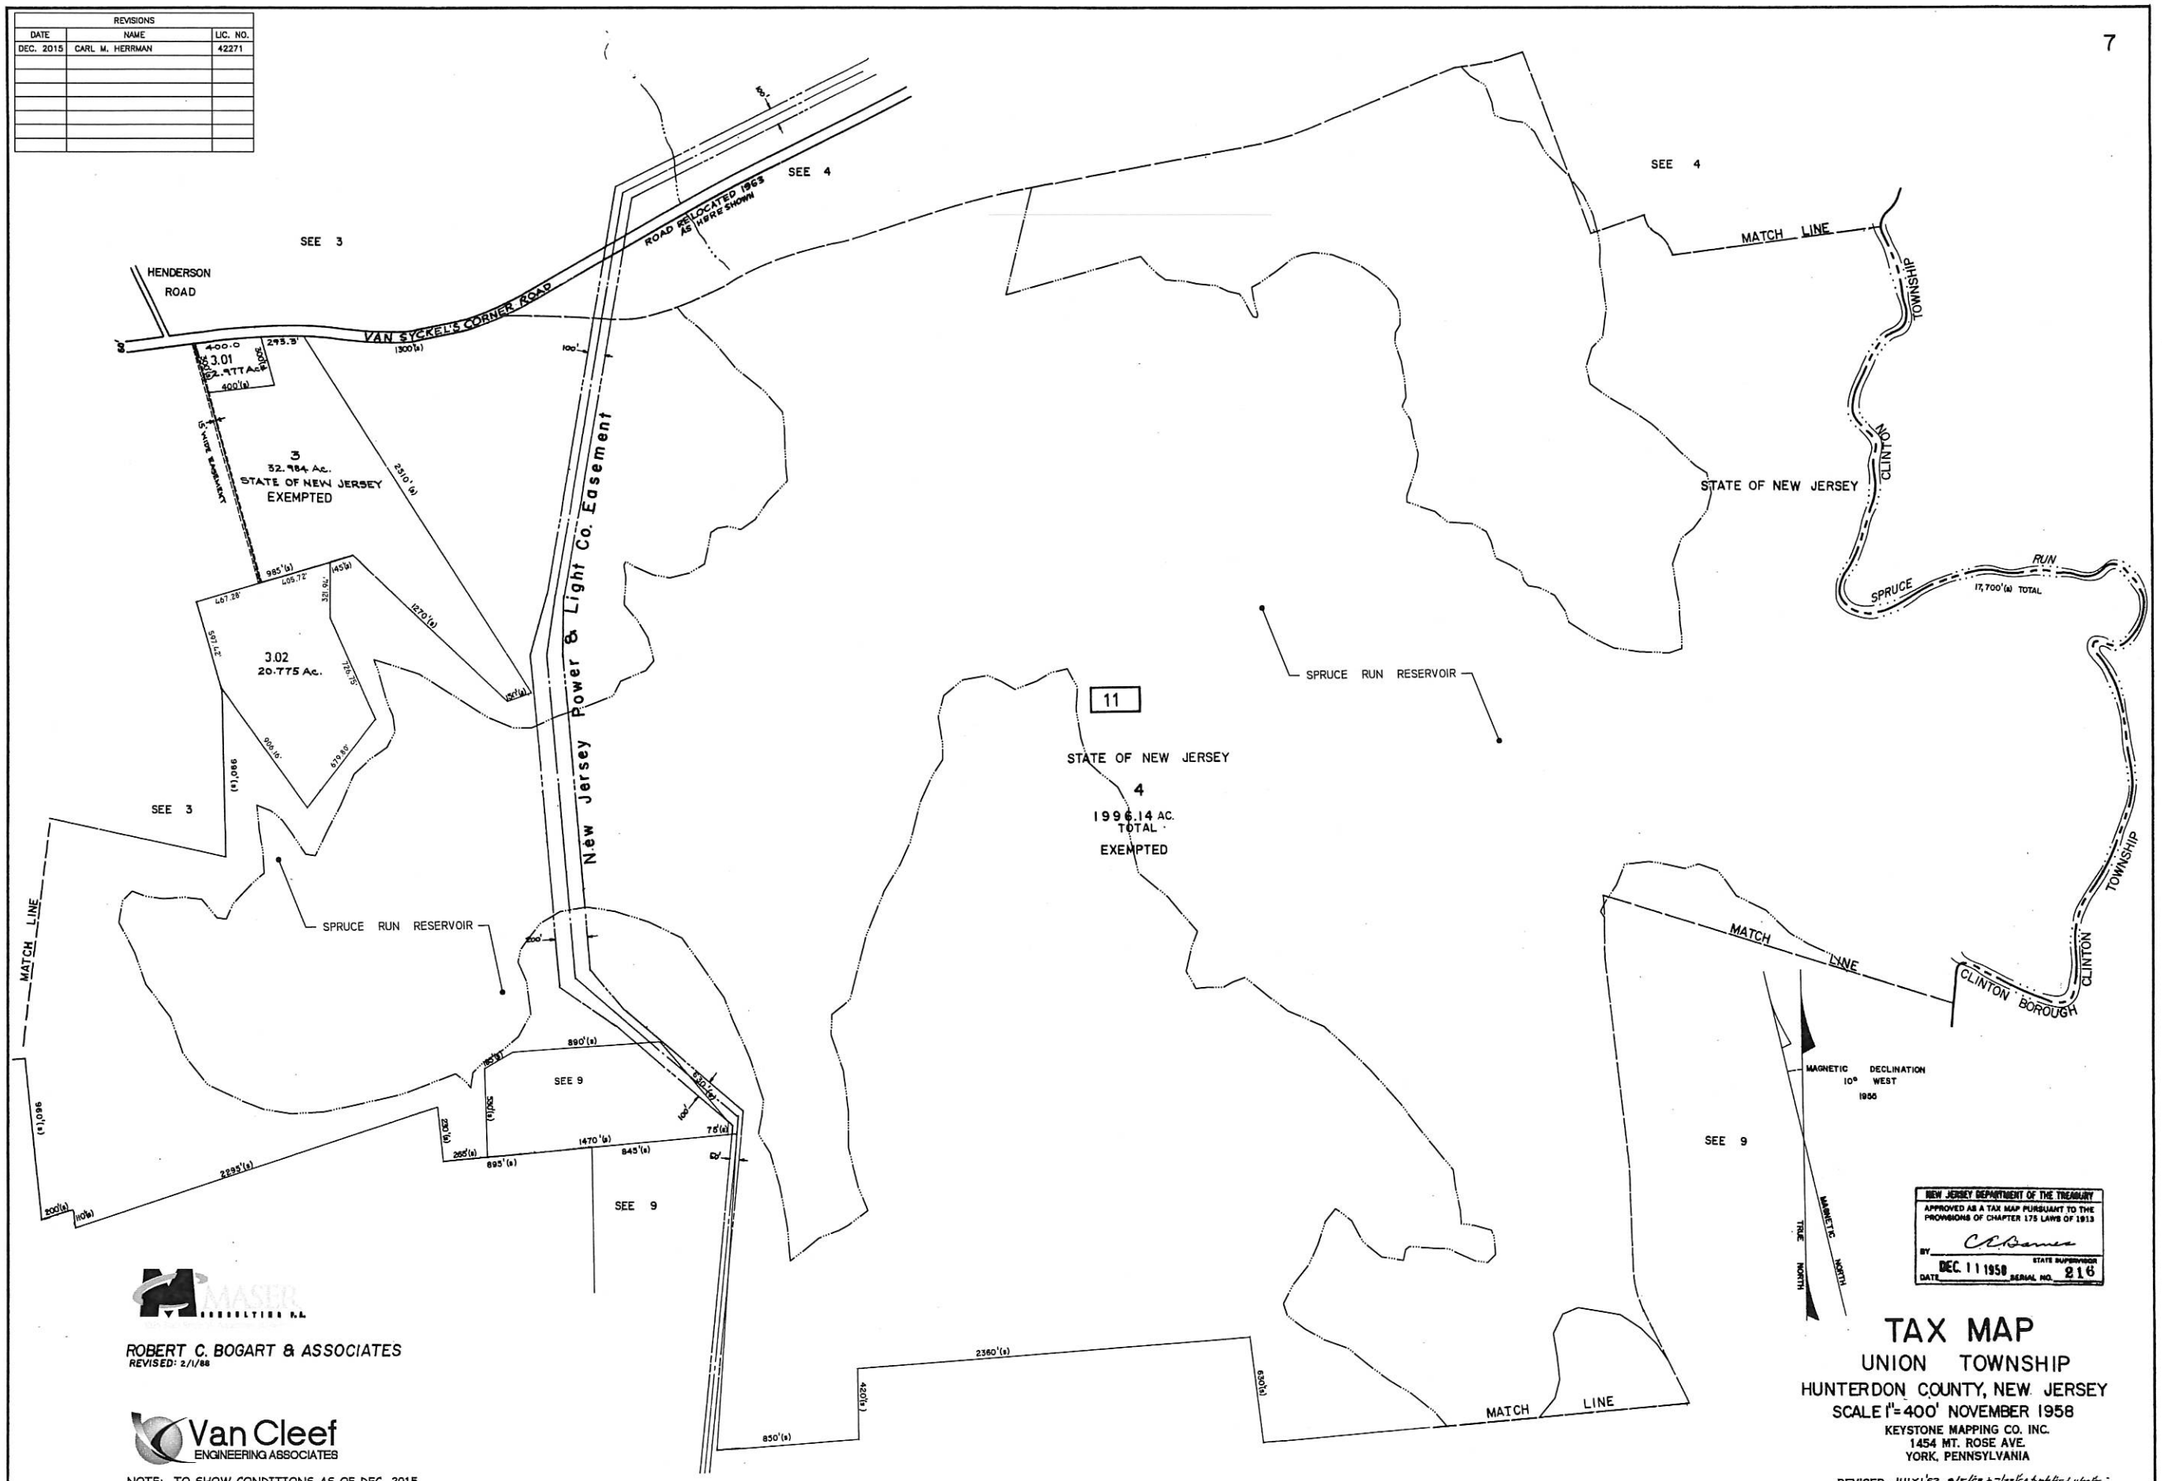

MASER CONSULTING P.A.

ROBERT C. BOGART & ASSOCIATES
REVISED: 2/1/88

Van Cleef ENGINEERING ASSOCIATES

NOTE: TO SHOW CONDITIONS AS OF DEC. 2015

TAX MAP

UNION TOWNSHIP

HUNTERDON COUNTY, NEW JERSEY

SCALE 1"=400' NOVEMBER 1958

KEYSTONE MAPPING CO. INC.
1454 MT. ROSE AVE.
YORK, PENNSYLVANIA

REVISED JULY 1, '62, 3/5/68, 5-/-/68, 4-/-/68, 2-/-/68, 7/10/70, 10/13/70, 1/20/72, 12/31/79, 10/7/80, 11/24/81