REVISIONS		
DATE	NAME	LIC. NO.

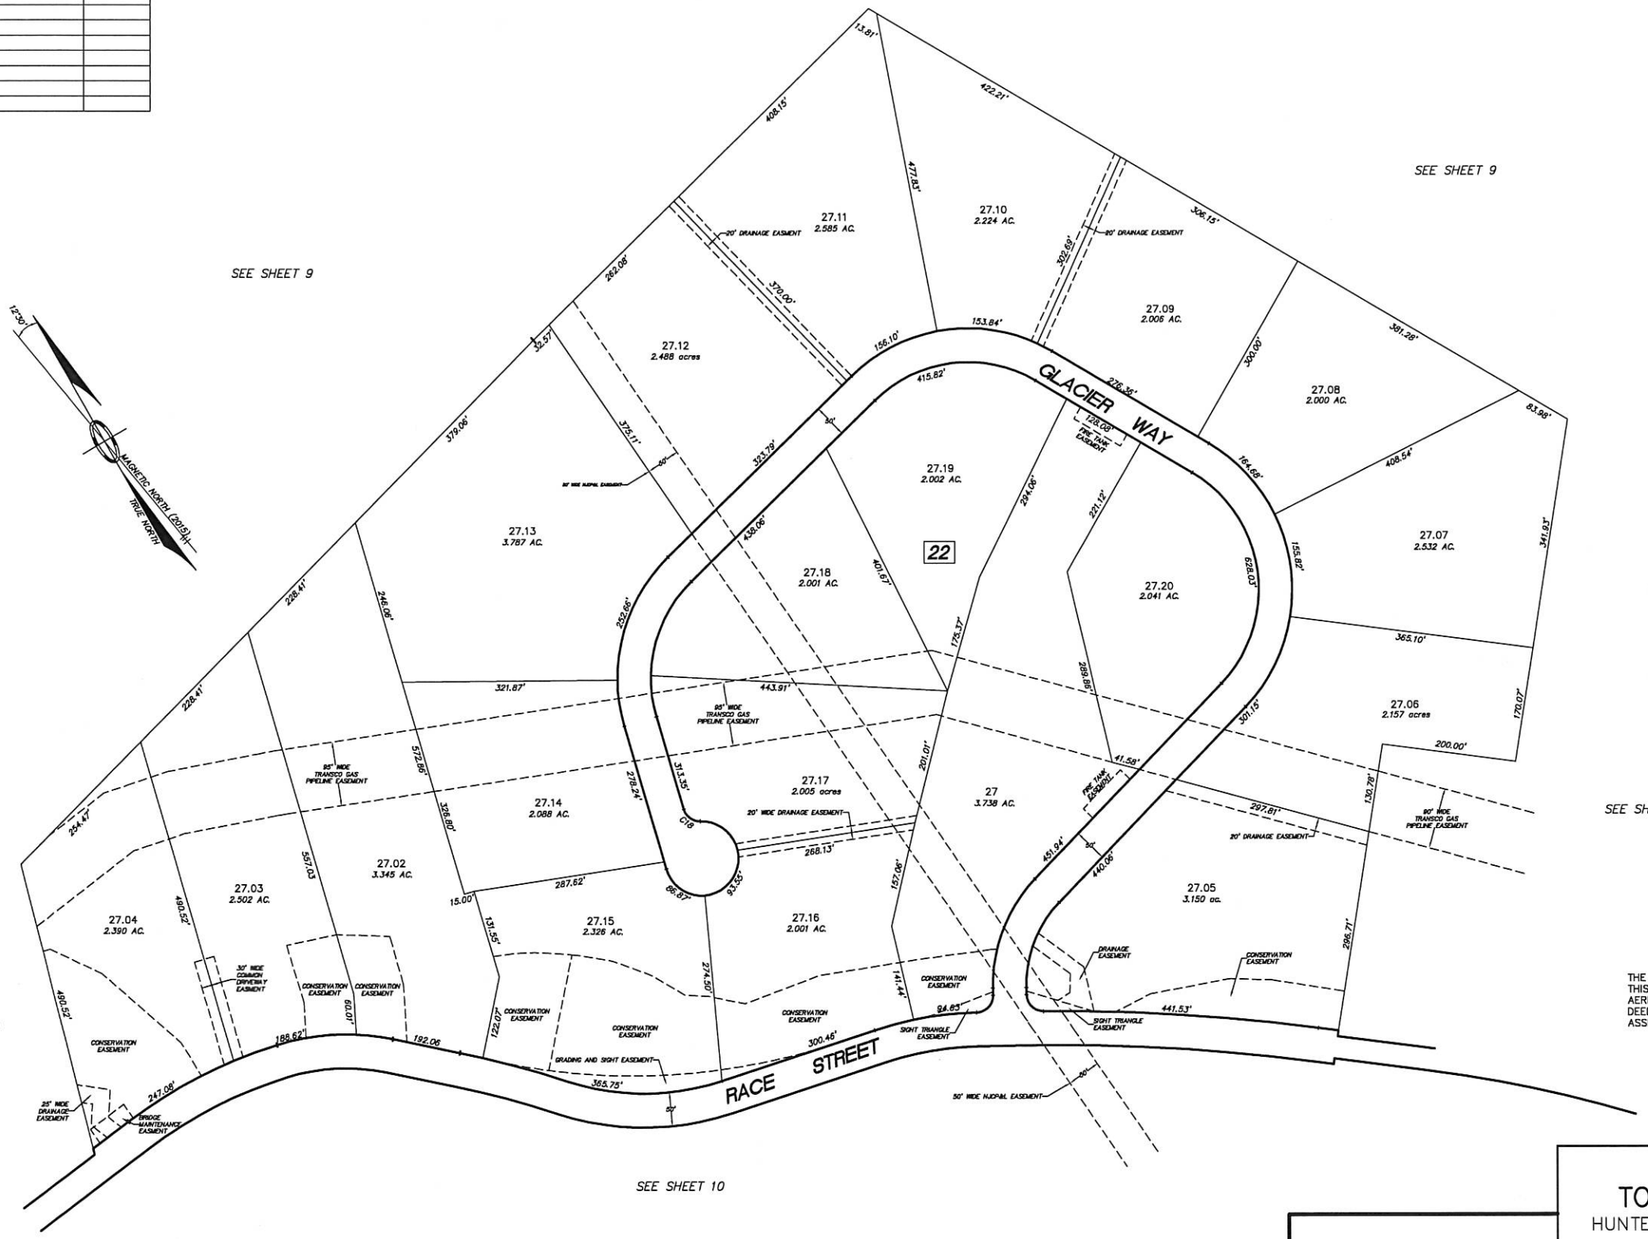

THE AREAS, BOUNDARIES AND DIMENSIONS SHOWN ON THIS TAX MAP ARE DERIVED FROM GROUND SURVEYS, AERIAL SURVEYS AND RECORDED PLANS, MAPS, DEEDS AND WILLS AND ARE TO BE USED FOR ASSESSMENT PURPOSES ONLY.

TAX MAP

TOWNSHIP OF UNION

HUNTERDON COUNTY, NEW JERSEY

SCALE: 1" = 100' DECEMBER 2015

PREPARED BY:
CARL M. HERRMAN, P.L.S.
VAN CLEEF ENGINEERING ASSOCIATES
1128 ROUTE 31
LEBANON, NEW JERSEY

NOTE: TO SHOW CONDITIONS AS OF DECEMBER 2015