ROBERT C. BOGART & ASSOCIATES
REVISED: 8/1/95.

REVISIONS		
DATE	NAME	NO.
DEC 13, 2004	ROBERT C. BOGART	15474
DEC. 3, 2005	ROBERT C. BOGART	15474

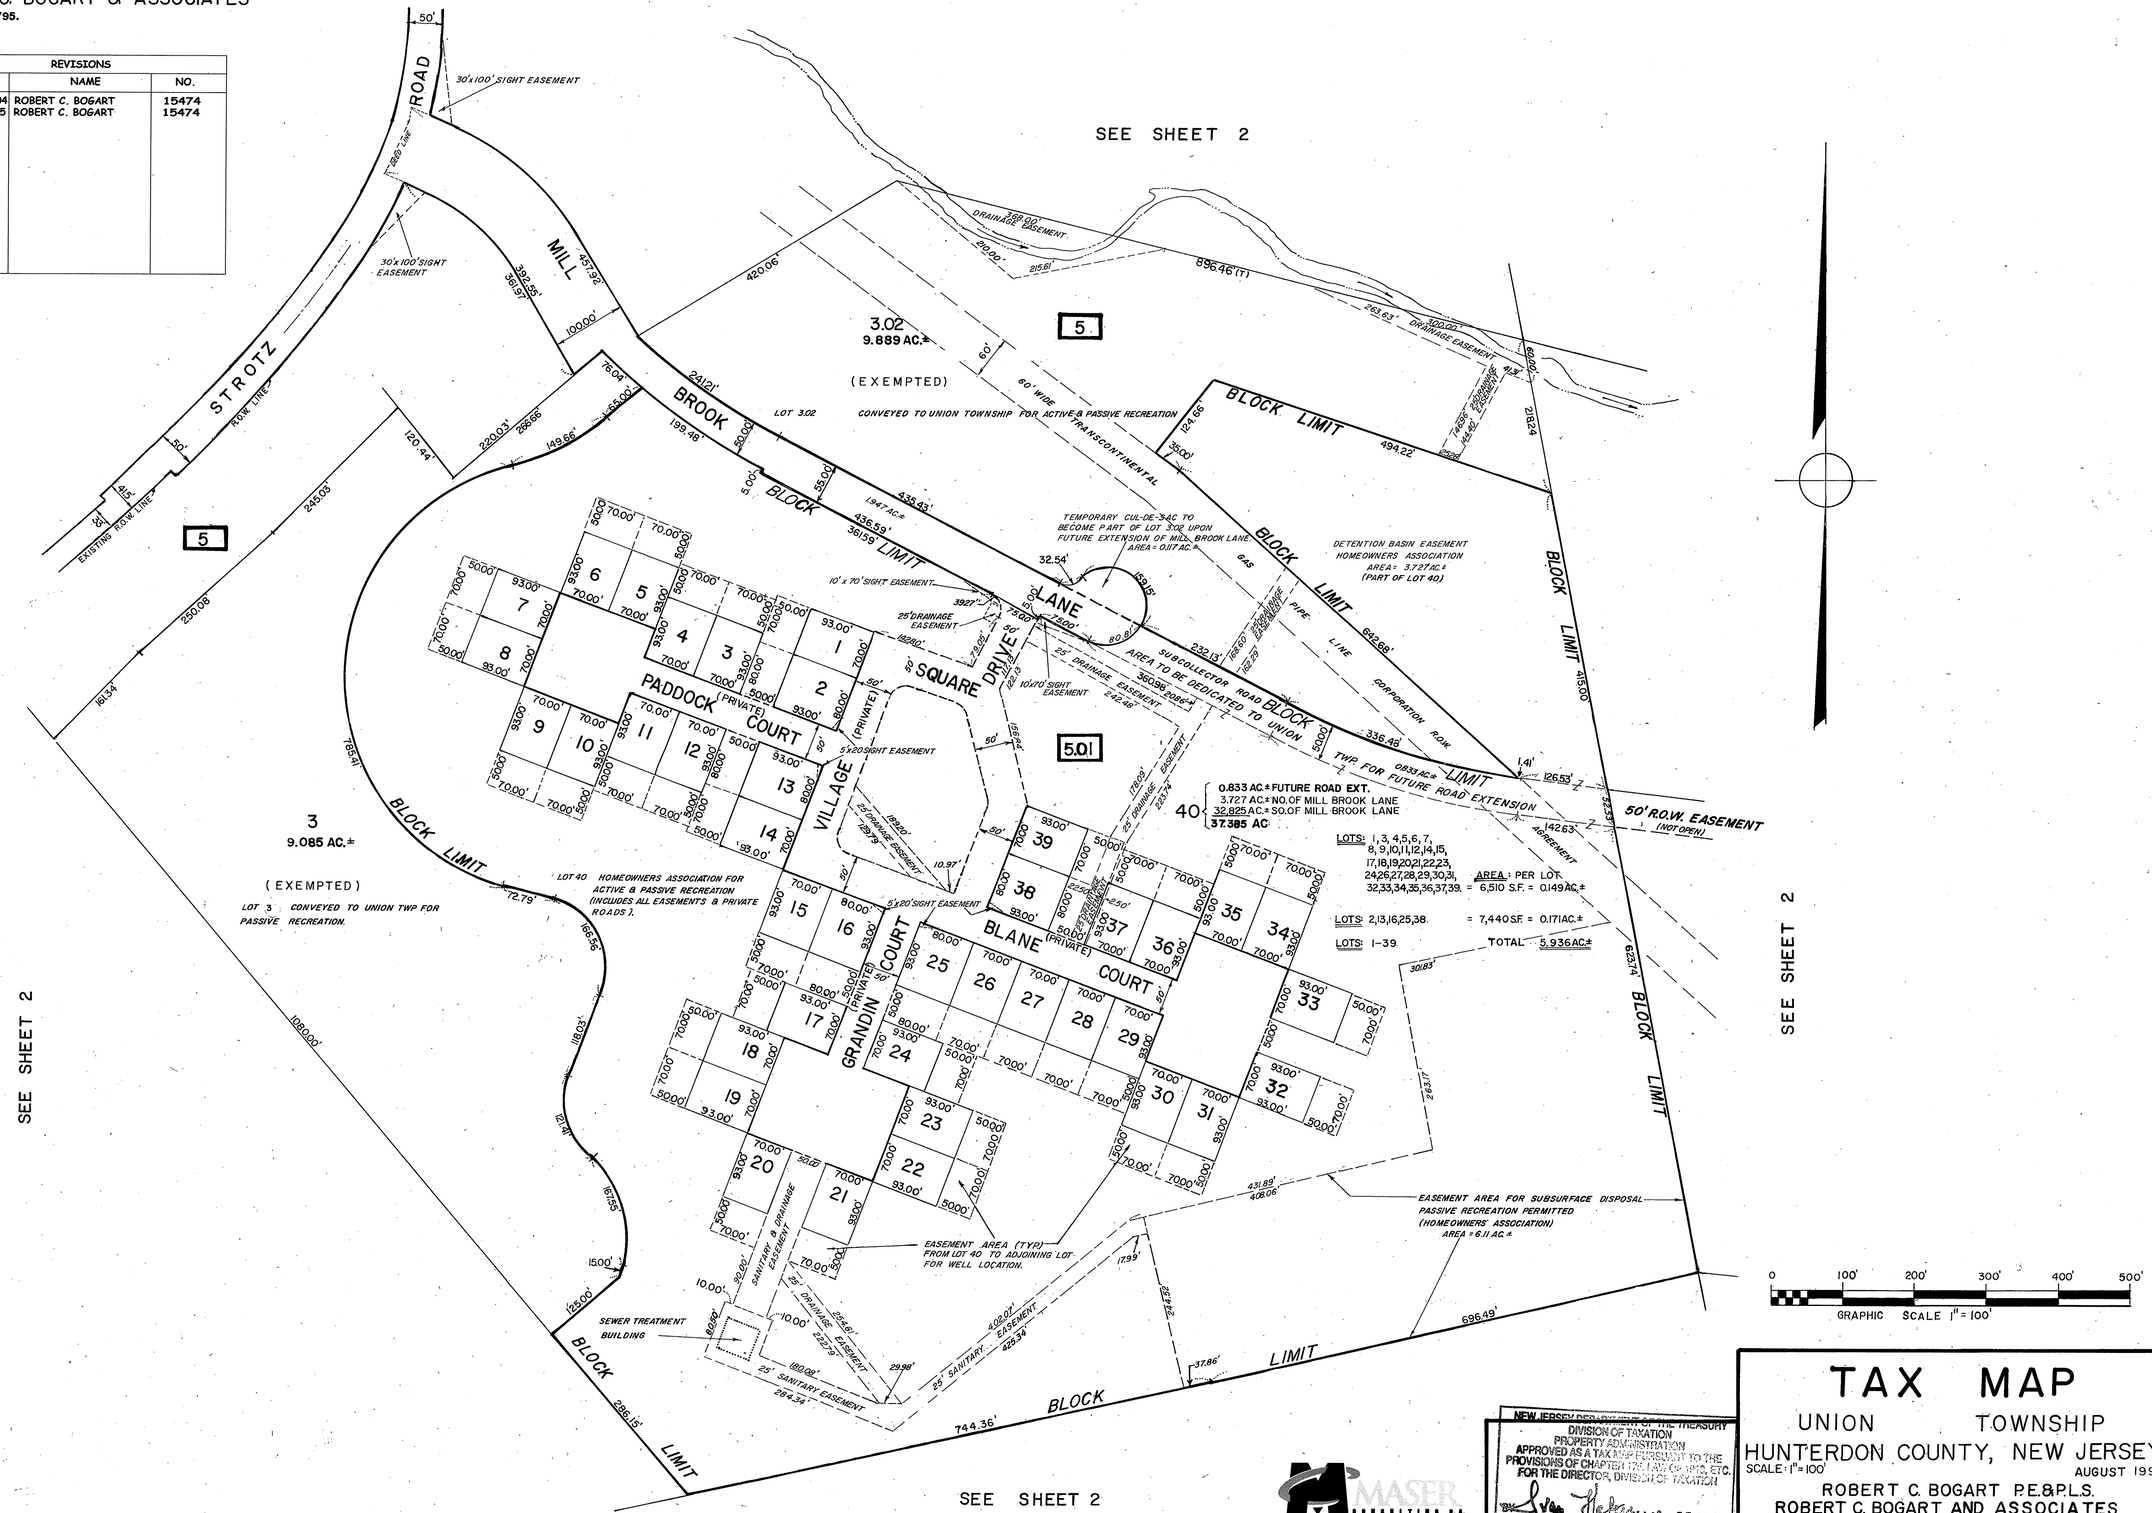

NEW JERSEY DEPARTMENT OF THE TREASURY
DIVISION OF TAXATION
PROPERTY ADMINISTRATION
APPROVED AS A TAX MAP PURSUANT TO THE PROVISIONS OF CHAPTER 175, LAW OF 1918, ETC.
FOR THE DIRECTOR, DIVISION OF TAXATION
LIC. #15434, Chief Engineering Section P.E. & L.S.
DATE JUL 18 1996 SERIAL NO. 216

TAX MAP

UNION TOWNSHIP
HUNTERDON COUNTY, NEW JERSEY
SCALE: 1" = 100' AUGUST 1995

ROBERT C. BOGART P.E.&P.L.S.
ROBERT C. BOGART AND ASSOCIATES
82 MAIN STREET
FLEMINGTON, NEW JERSEY
TO SHOW CONDITIONS AS OF AUG.1,1995