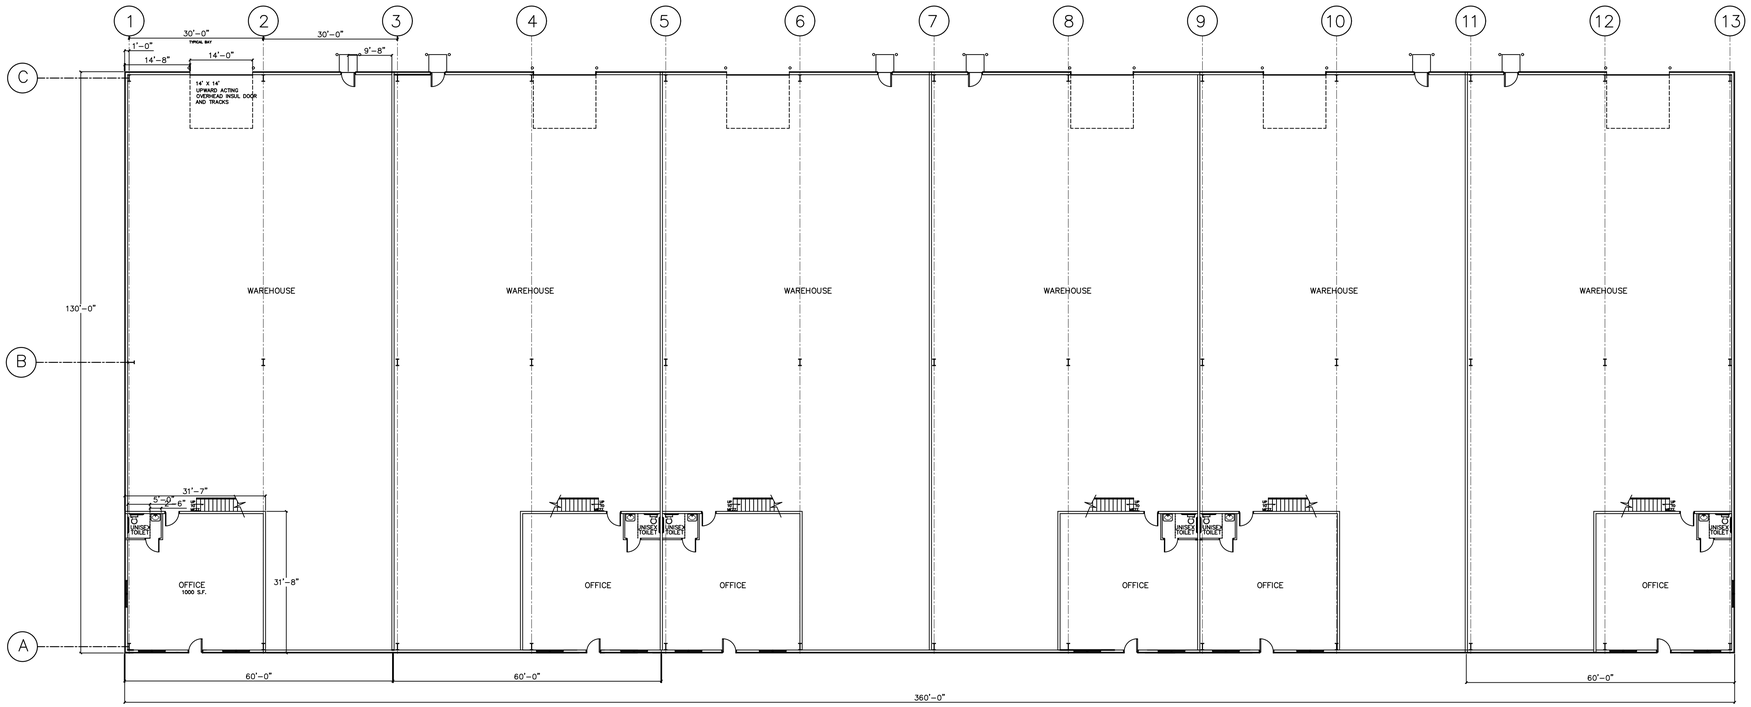

OFFICE/WAREHOUSE BUILDING– FLOOR PLAN

SCALE: 1/16" = 1'-0"

GROSS SQUARE FEET FOOTPRINT = 46,800.00 S.F.

WAREHOUSE = 40,800.00 S.F.
OFFICE AREA = 6,000.00 S.F.

DATE	REVISION
1/28/21	RELEASED FOR BOARD

THIS DRAWING IS THE PROPERTY OF CHAMBERS ARCHITECTURE,INC. SUBJECT TO COPYRIGHT LAWS, AND MAY NOT BE USED WITHOUT HIS WRITTEN APPROVAL.
©01/2021

NEW OFFICE/STORAGE WAREHOUSE

for: BRIAN PLUSHANSKI

LOTS: 3 & 4, BLOCK: 22

TOWNSHIP OF UNION
HUNTERDON COUNTY, N.J.

OVERALL BUILDING FLOOR PLAN

KEITH T. CHAMBERS, AIA
ARCH. REG. NO. AI 11569
01/27/21

DRAWN BY: JSW

CHECKED BY: KTC

FILE LOCATION: A-1

SCALE: 3/32" = 1'-0"

DWG. DATE: 02/25/20

PRINT DATE: 01/26/21

DRAWING No:

A-1

PROJECT No. 20.22.1130

CHAMBERS
ARCHITECTURE, INC.
P.O. BOX 1058
FLEMINGTON, N.J. 08822
TELE: (908) 788-3646